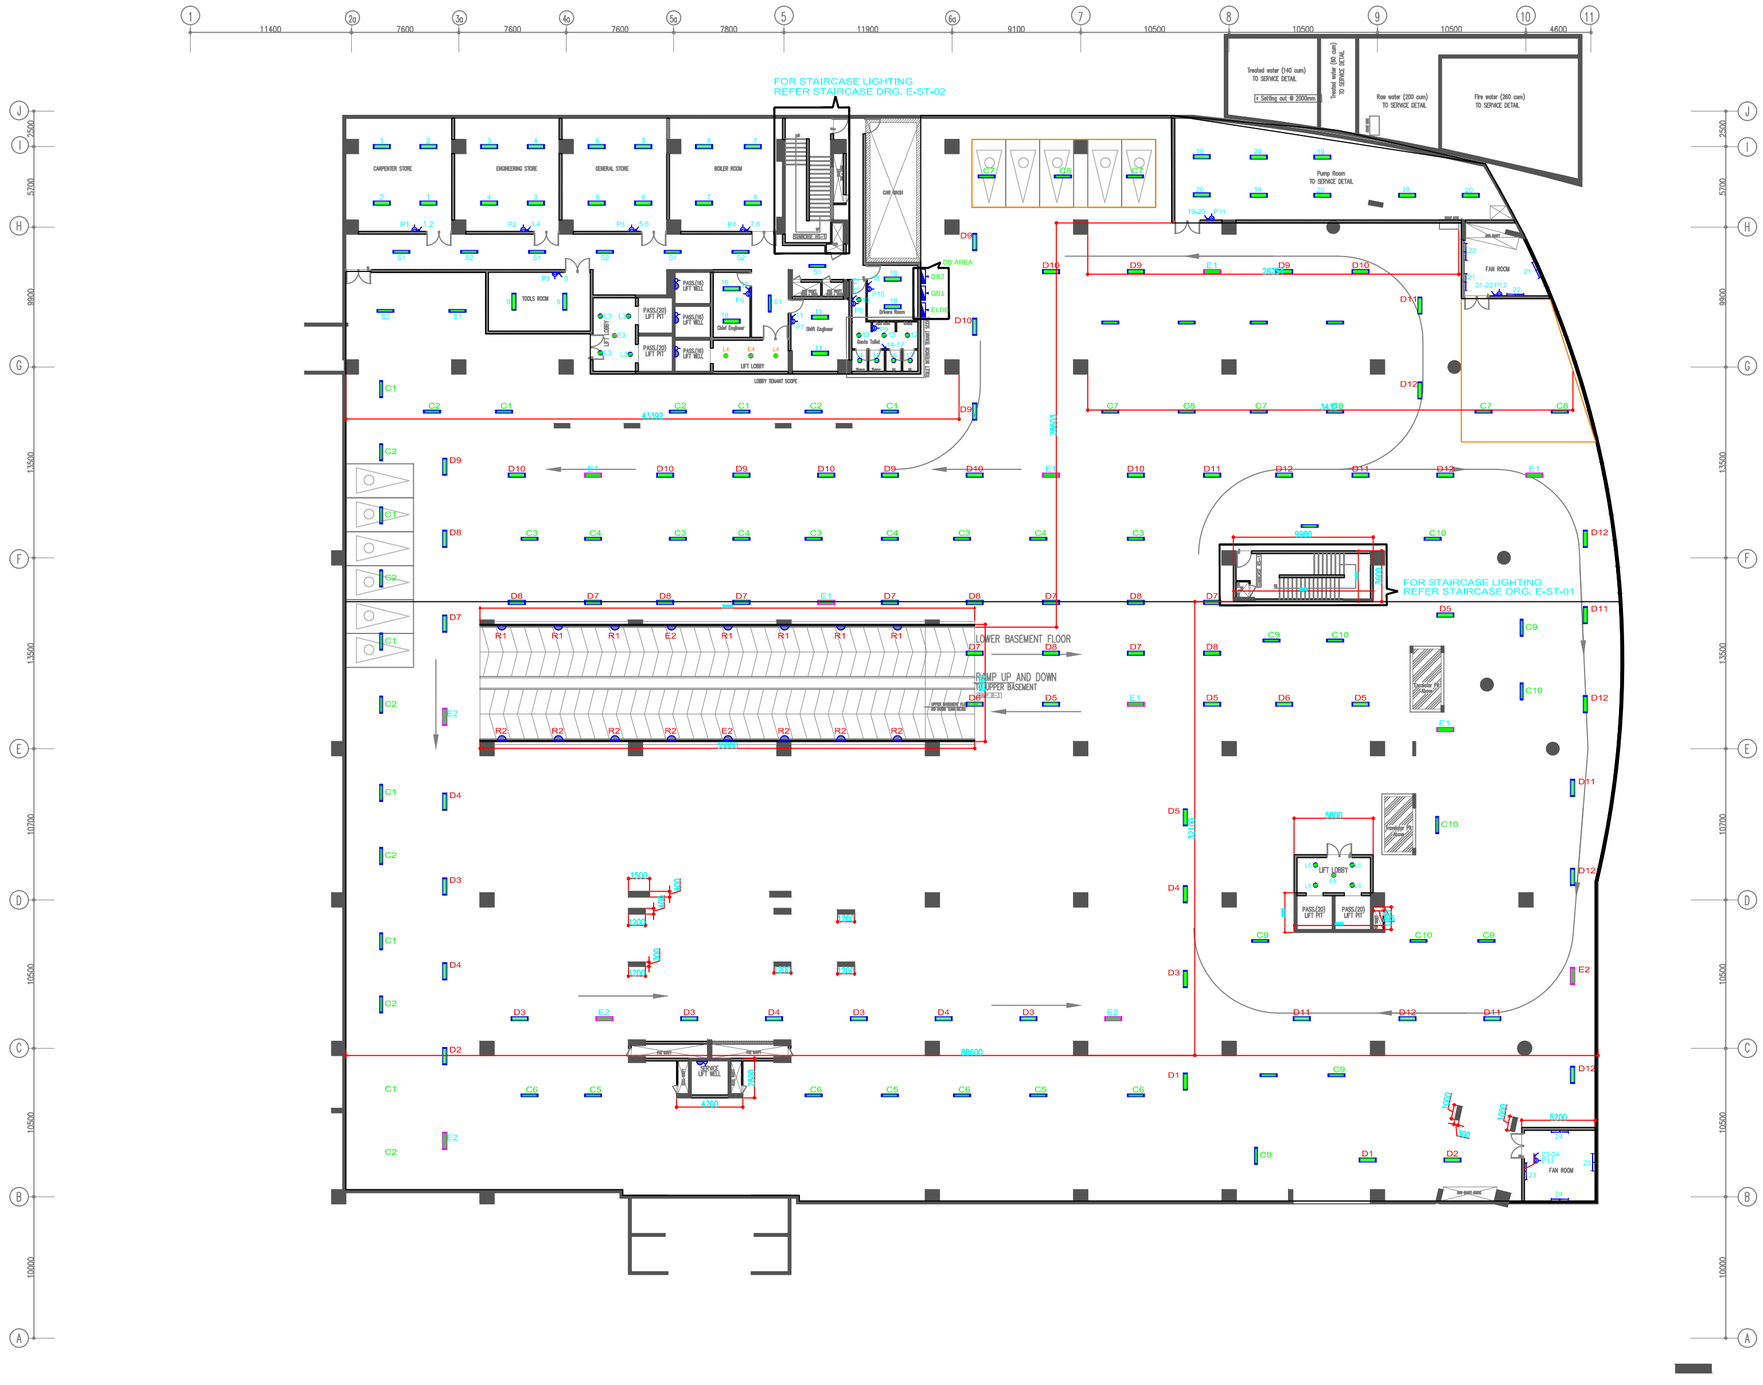

NOTES:
- ALL DIMENSIONS ARE IN MILLIMETERS.
- THIS DRAWING IS A DEPICTIVE AND PROPERTY OF THE ARCHITECTS. IT IS NOT TO BE PHOTOCOPIED, COPIED, HANDED OVER TO THIRD PARTY OR USED FOR ANY OTHER PURPOSE OTHER THAN FOR WHICH IT IS INTENDED.
- ALL DIMENSIONS SHALL BE VERIFIED ON SITE PRIOR TO START OF WORK AND DISCREPANCIES, IF ANY, SHALL BE BROUGHT TO THE NOTICE OF THE ARCHITECTS.
- THE CONTRACTOR IS RESPONSIBLE FOR THE CORRECT SETTING OUT OF THE BUILDING AND ITS COMPONENTS AND FOR THE ACCURACY OF ALL DIMENSIONS. ANY DISCREPANCIES SHALL BE BROUGHT TO THE NOTICE OF THE ARCHITECTS.
- THIS DRAWING IS TO BE READ AND NOT SCALED.
- THIS DRAWING SHALL BE READ IN CONJUNCTION WITH ALL RELEVANT ARCHITECTURAL, STRUCTURAL AND SERVICES DRAWINGS AND SPECIFICATIONS. ANY DISCREPANCIES NOTICED SHALL BE BROUGHT TO THE NOTICE OF THE CONSULTANTS.
- FIGURED DIMENSIONS SHALL BE FOLLOWED AT THIS DRAWING, BUT ALWAYS CHECK ON MEASUREMENT / DISCREPANCIES AT WORKS.
- BUILDING APPROVAL IS FOR THE DRAWINGS WITH OUTLINE WORKS ONLY AND DOES NOT RELATE TO PRIVATE AGREEMENTS / OBLIGATIONS / RESERVATIONS FROM FULL RESPONSIBILITY FOR ALL AGREEMENTS, RESERVATIONS AND OTHERS FOR PURCHASE OF APARTMENTS.
- PROJECT DRAWINGS TO BE FOLLOWED WHILE WORKING BASED ON THE DRAWINGS, IF ANY DISCREPANCIES ARE NOTICED IN THE DRAWINGS, IT SHOULD BE INFORMED TO THE ARCHITECTS IMMEDIATELY AND ACCEPTING THE DRAWINGS / WORKS AND GIVE FULL RESPONSIBILITY FOR THE WORKS CARRIED OUT ACCORDINGLY.

GOOD FOR CONSTRUCTION
10 AUG 2007

NO		REVISIONS	REF.
4	R2	DATE : 10-08-07 SIGNED : VINOD	
3	R1	Travelator and Escalator Location SIGNED : VINOD	
2		ADVANCE COPY DATE : 05-02-07 SIGNED : VINOD	
1	R0	DATE : 18-10-06 SIGNED : VINOD	

N

NOTES
ALL DIMENSIONS ARE IN MILLIMETERS.

WORKING DRAWING

PROJECT TITLE

GOLDEN HEIGHTS

PROPOSED DEVELOPMENT FOR
M/S.RAMKUMAR MILLS PVT. LIMITED &
M/S. SUMANGALA PROPERTIES.

ARCHITECTS

RSP Architects Planners & Engineers (India) Pvt Ltd

NO-30, RSP HOUSE ,MUSEM ROAD BANGALORE -01

PROJECT MANAGERS

SPACE KONSTRYST (P) Ltd.

STRUCTURAL AND M&E CONSULTANT.

Potential Service Consultants (P) Ltd.
Consulting engineers

SUBJECT OF DRAWING

LOWER BASEMENT @ 92.75 LVL

\\Vinod\P\Current Projects\Golden Heights\Dwgs\Current Drawings\DFC	
SCALE 1:150	DATE : 10/08/2007
DEALT: VINOD KAMATH	APPROVED C.V.RAJESH
JOB NO : 543	DRAWING NO : A-103
	REVISION NO : R2