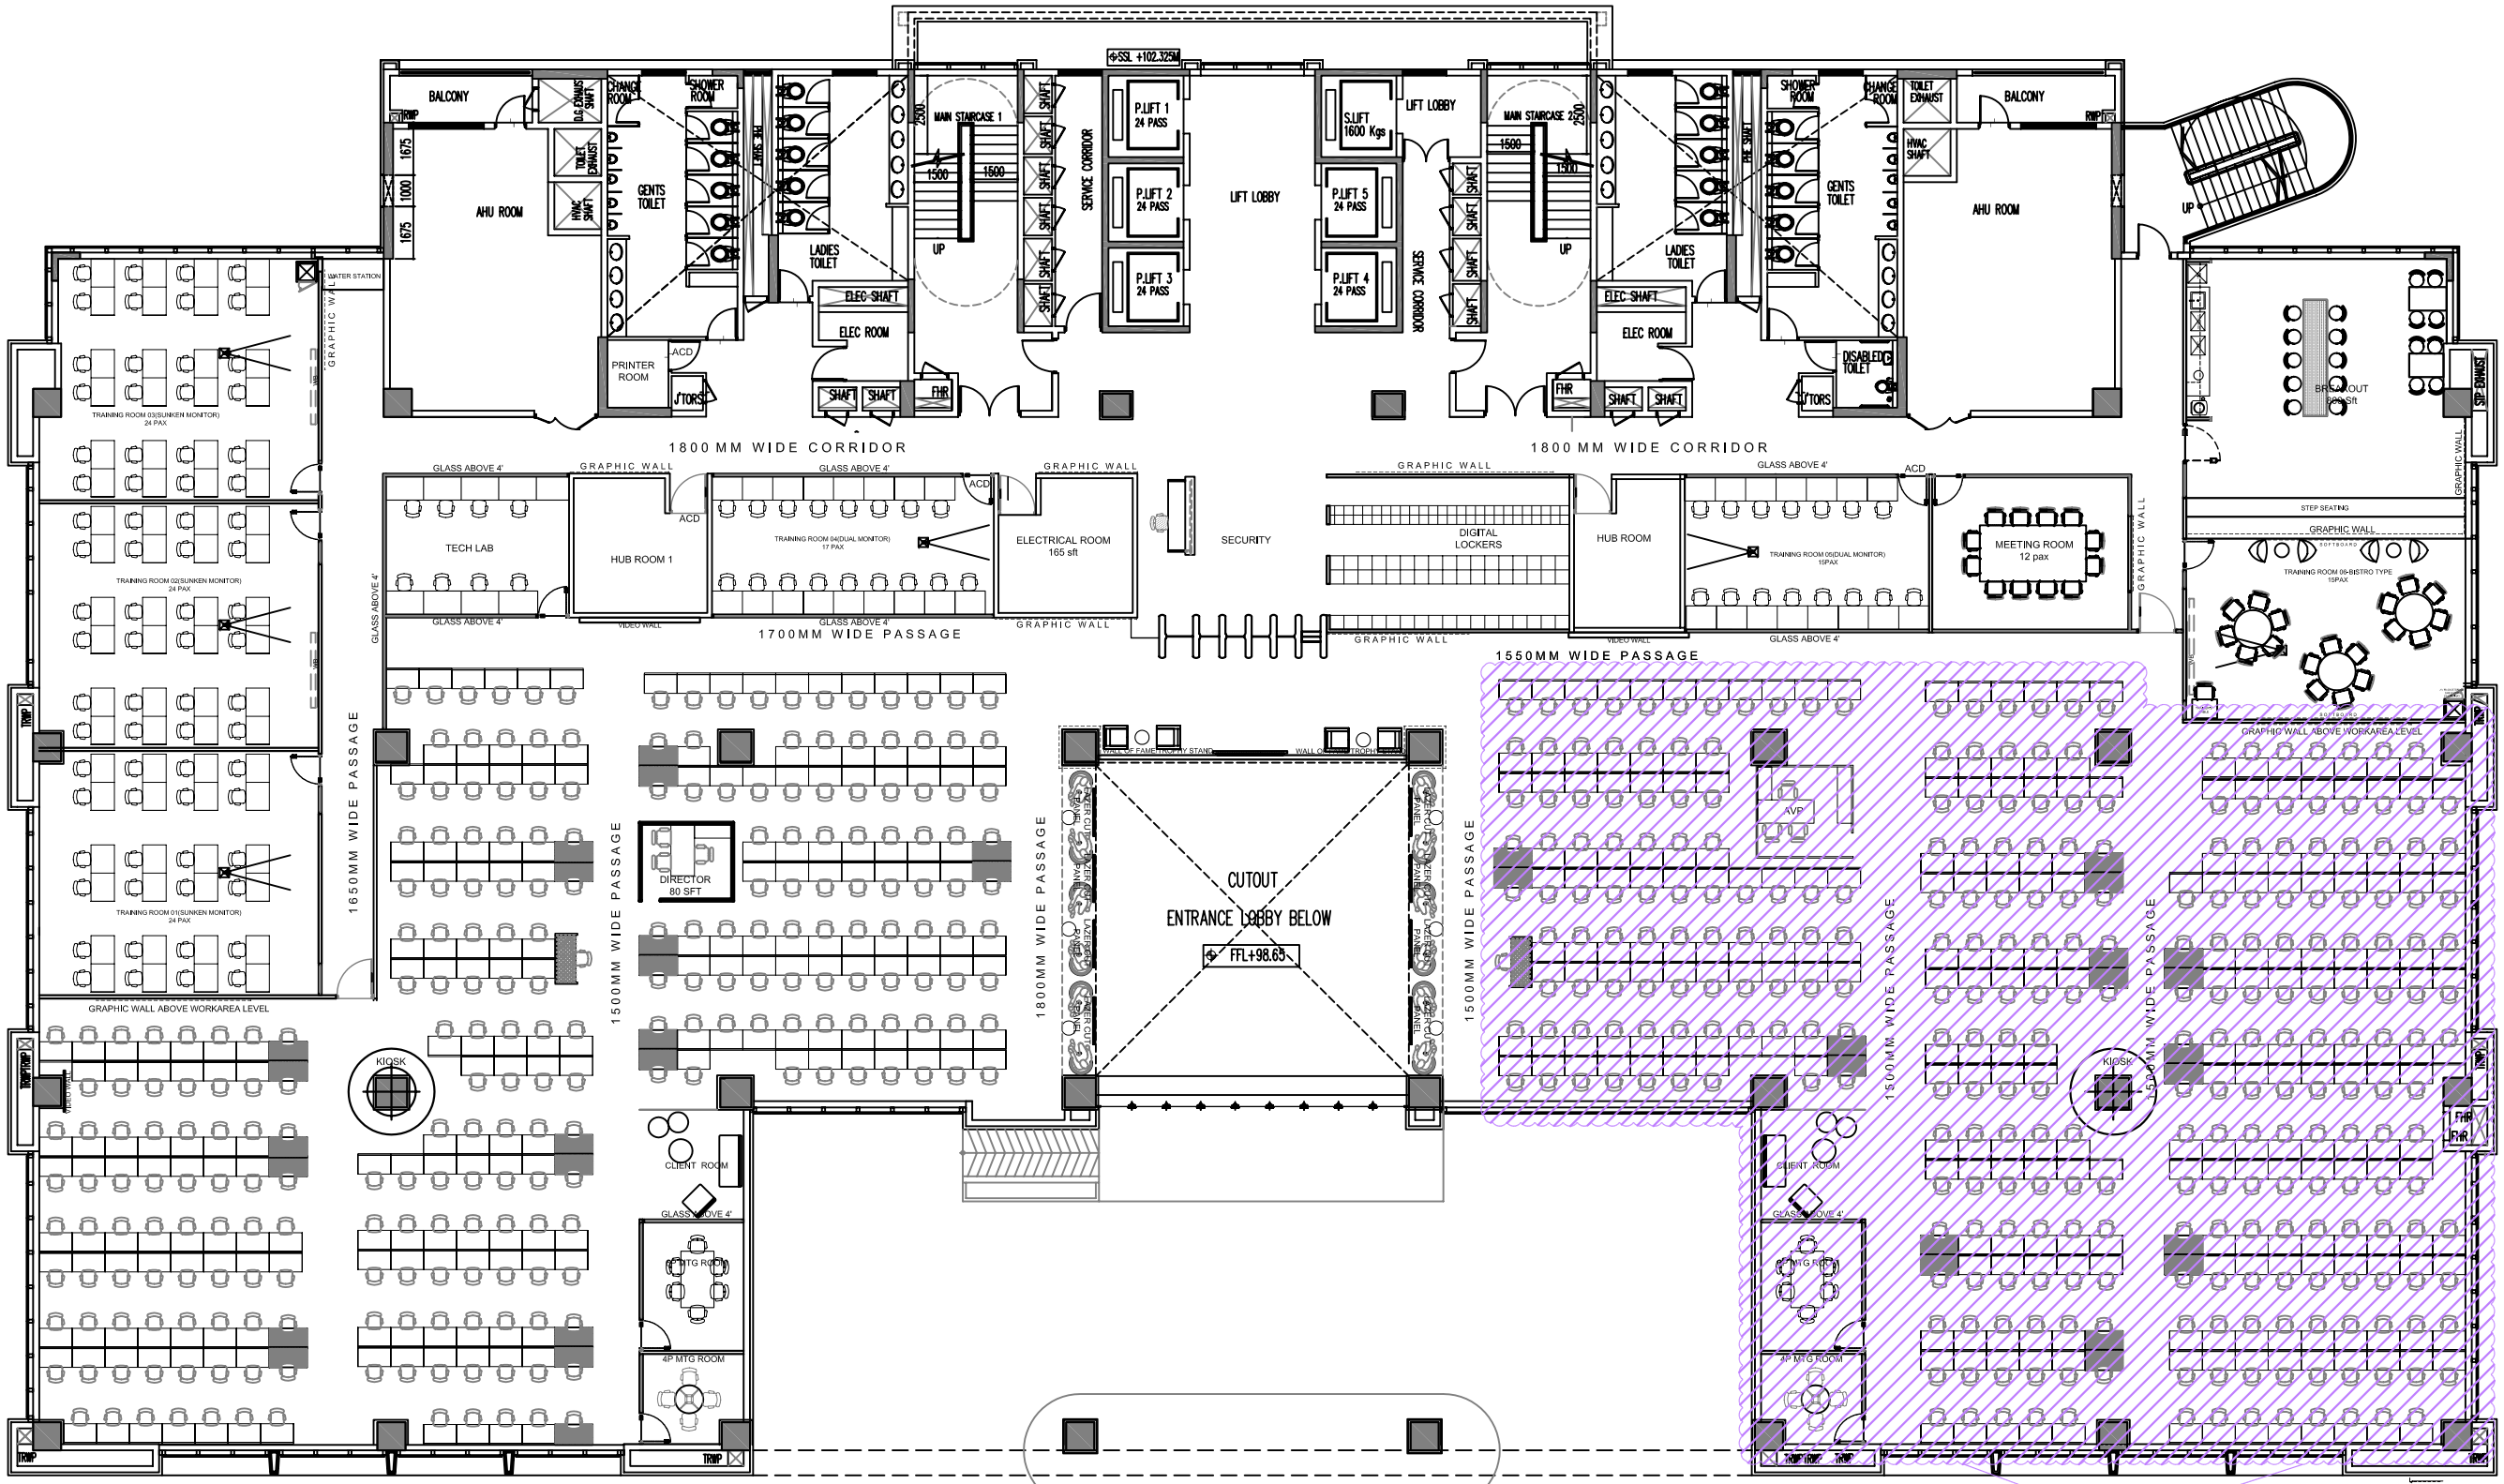

1ST FLOOR PLAN

PHASE 2

LEGEND - PHASE 1		NOS
PRODUCTION AREA		
01	SECURITY	01
02	24P TRAINING ROOM	03
03	17P TRAINING ROOM	01
04	15P TRAINING ROOM	02
05	WORKSTATION(3'6"X2'0")	231
06	TL (4'0"X2'0")	21
07	HOP (5'0"X2'0")	01
08	DIRECTOR	01
09	CLIENT ROOM	01
10	4P MEETING ROOM	02
11	6P MEETING ROOM	02
12	12P MEETING ROOM	01
13	TECH LAB	01
14	KIOSK	01
15	HUB ROOM	02
16	BREAKOUT AREA	01
17	ELECTRICAL ROOM	01
18	LOCKERS (1' X 1')	50
19	LOCKERS (1'-3" X 1'-3")	51
	HEADCOUNT	254
LOCKERS(1:1 RATIO)		

LEGEND - PHASE 2		NOS
PRODUCTION AREA		
01	WORKSTATION(3'6"X2'0")	281
02	TL (4'0"X2'0")	18
03	HOP (5'0"X2'0")	01
04	AVP	01
05	4P MEETING ROOM	02
06	6P MEETING ROOM	02
07	CLIENT ROOM	01
	HEADCOUNT	301

CLIENT

[24]7

NOTE

1. THIS DRAWING IS A COPY RIGHT & PROPERTY OF RAJ CONSULTANTS, IS NOT TO BE REPRODUCED, COPIED, HANDED OVER TO THIRD PARTY OR USED FOR ANY OTHER PURPOSE OTHER THAN FOR WHICH ITS INTENDED.

2.WHILE EVERY ATTEMPT HAS BEEN MADE IN THE PREPARATION OF THIS DRAWING TO AVOID MISTAKES THE MAKER CANNOT GUARANTEE AGAINST HUMAN ERROR,THE CONTRACTOR ON JOB MUST CHECK ALL DIMENSIONS AND OTHER DETAILS AND BE RESPONSIBLE FOR THE SAME.

3.THIS DRAWING IS SUBJECT TO CHANGE AS PER SITE CONDITION AND THE SAME SHALL BE REFLECTED IN THE AS BUILT DRAWINGS.

DATE: REV NO-- REV NOTE

PROJECT TITLE

PROPOSED OFFICE INTERIOR FOR 24 7 @ PRESTIGE PLATINA

PROJECT NO RC_24 7

DRAWING TITLE FIRST FLOOR PLAN

SCALE	NTS	DRAW	SUSHMA
DATE	18-07-2017	CHECK	SG
PURPOSE	APP TEN GFC APP REV		

DWG NO- I-FUP-01

REV R29

ELEC. CONSULTANTS

ELECTRON CONSULTANTS
#9, 11TH 'A' CROSS, KODICHIKKANAHALLI ROAD
BOMMANAHALLI, BENGALURU - 560068
Ph :8064776614
E-mail:staff@electronconsultants.com

HVAC CONSULTANTS

ELECTROARC CONSULTING ENGINEERS
F 23, A.M.Plaza,Old Airport Road,
Bangalore _ 560 017.
email: electroarc@gmail.com
Ph : 080 – 40942729.

PROJECT MANAGERS

ARCHITECTS

Raj CONSULTANTS
97/2, NISHANTH ENCLAVE,
3rd CROSS, DOOPANAHALLY
INDIRANAGAR, BANGALORE
PH : 40014700
www.rajconsultants.net

DWG SERIES

I-FUP