

11,300 SF FOR SALE OR LEASE WITH OPTION TO PURCHASE

PALOMA RETAIL SPACE

COLUMBIA & S LINDER ROAD MERIDIAN, ID 83642

NEW RETAIL DEVELOPMENT
JANUARY 2028 DELIVERY



**CUSHMAN &
WAKEFIELD**

11,300 SF FOR SALE OR LEASE WITH OPTION TO PURCHASE

PALOMA RETAIL SPACE

COLUMBIA & S LINDER ROAD MERIDIAN, ID 83642

AVAILABILITY

SALE PRICE:	\$560/SF
LEASE RATE:	\$40.00 - \$45.00/SF
AVAILABLE:	1,600 - 11,300 SF
LEASE TYPE:	NNN
T.I. ALLOWANCE:	\$50.00/SF
LOT SIZE:	1.0 Acre
ZONING:	City of Kuna-R-4
PARCEL #:	R6888660140
CONSTRUCTION:	January 2028 Delivery

340 Houses Planned

Listing Features


- Linder Road overpass to be completed January 2028
- Ideal spot for retail, dining, and service businesses
- 1/2 mile from Kuna's newest high school - Swan Falls High School
- Nestled among vibrant new and upcoming residential communities
- Kuna is a rapidly growing city

11,300 SF FOR SALE OR LEASE WITH OPTION TO PURCHASE

PALOMA RETAIL SPACE

COLUMBIA & S LINDER ROAD MERIDIAN, ID 83642

FLOOR
PLAN

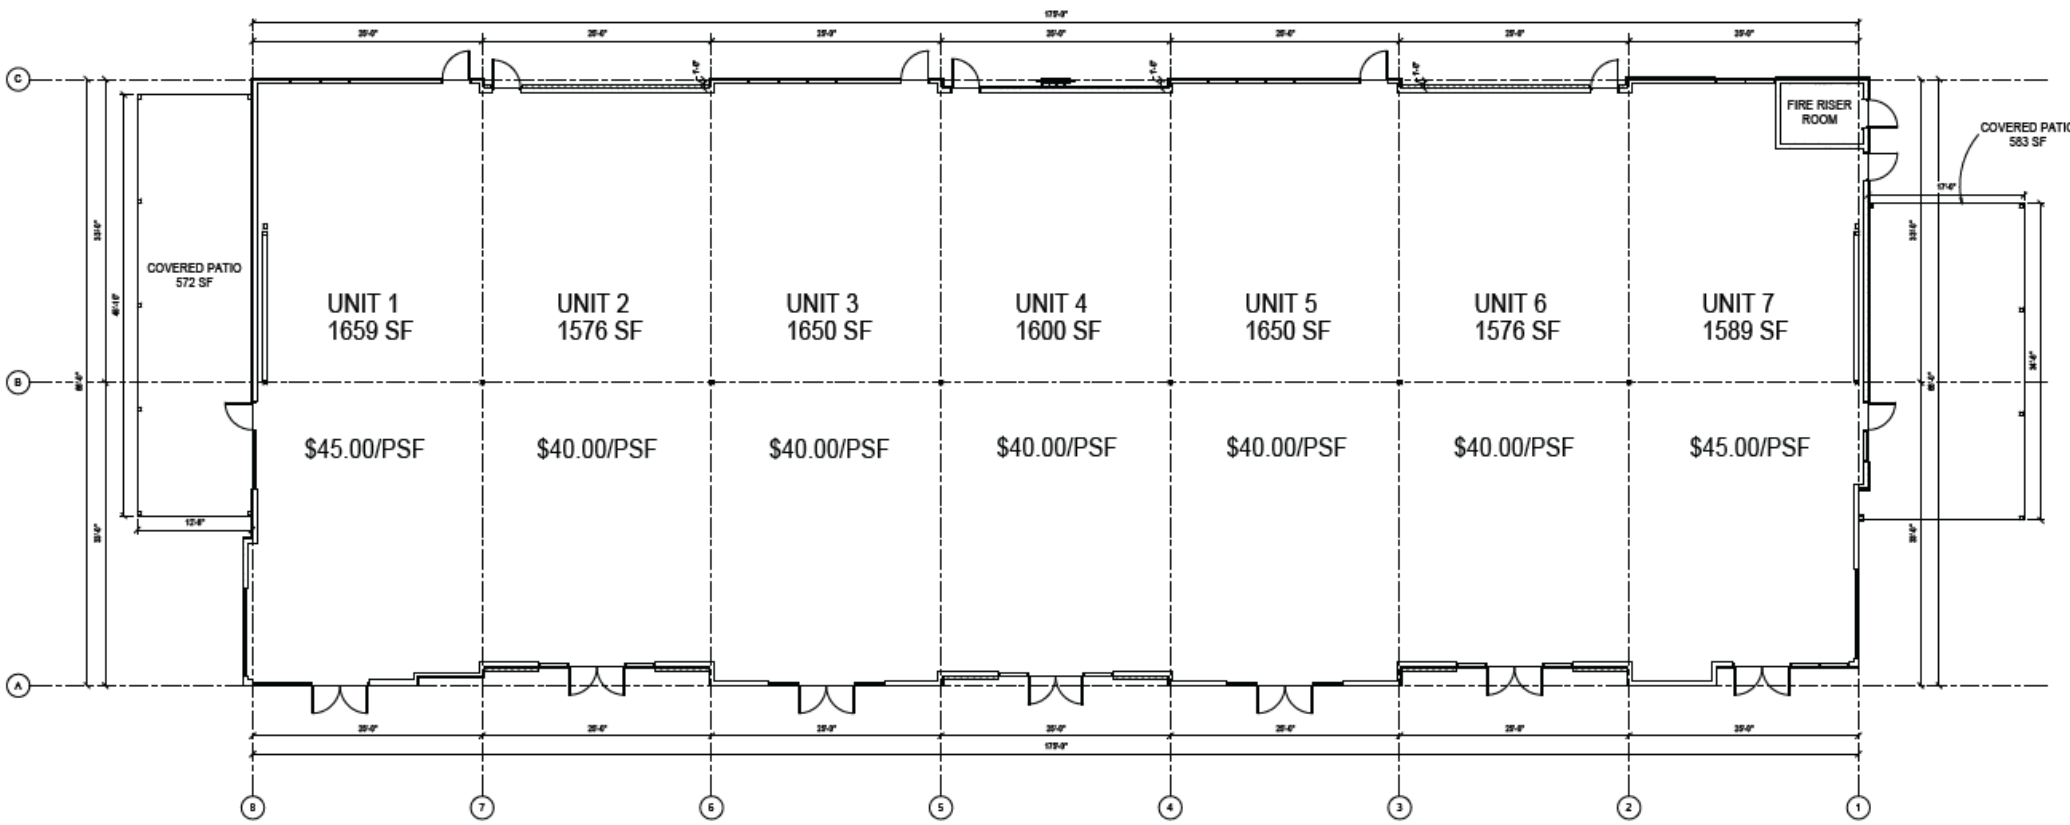

11,300 SF FOR SALE OR LEASE WITH OPTION TO PURCHASE

PALOMA RETAIL SPACE

COLUMBIA & S LINDER ROAD MERIDIAN, ID 83642

**BUILDING
RENDERINGS**



① BLDG A - WEST RENDERING

SCALE: 1/8" = 1'-0"



② BLDG A - EAST RENDERING

SCALE: 1/8" = 1'-0"



③ BLDG A - SOUTH RENDERING

SCALE: 1/8" = 1'-0"




④ BLDG A - NORTH RENDERING

SCALE: 1/8" = 1'-0"

PALOMA RETAIL SPACE

SITE PLAN

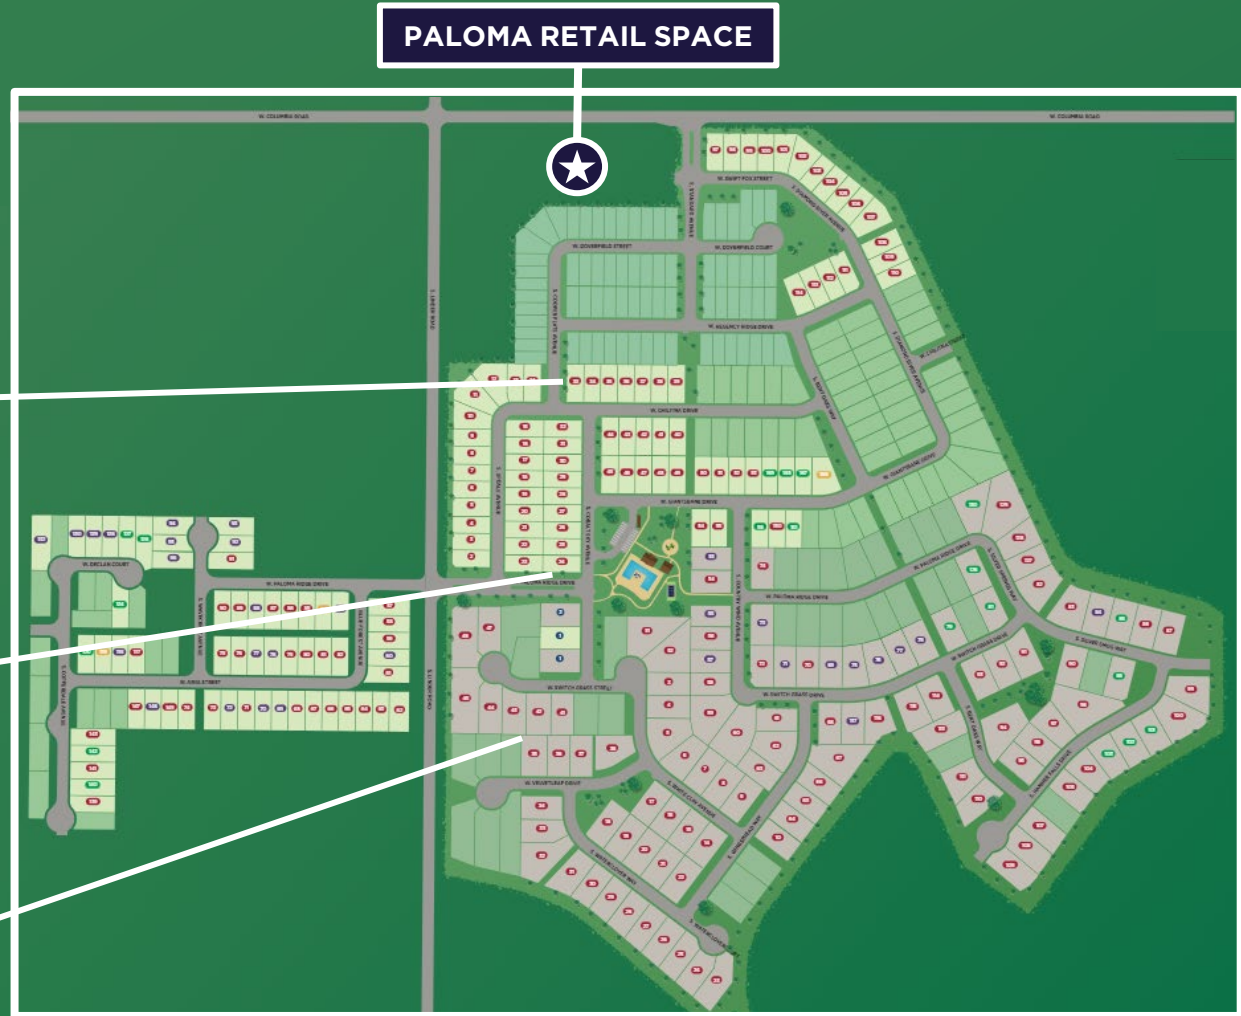

11,300 SF FOR SALE OR LEASE WITH OPTION TO PURCHASE

PALOMA RETAIL SPACE

COLUMBIA & S LINDER ROAD MERIDIAN, ID 83642

Paloma Retail Space



RETAIL - RESTAURANT - OFFICE
PAD SALE | LEASE | BUILD-TO-SUIT SUITES

1350-1522 EAST DEER FLAT ROAD, KUNA, IDAHO 83634



Kuna

W KUNA RD

W AVALON ST

E AVALON ST

E KUNA RD



SWAN FALLS HIGH SCHOOL

W COLUMBIA RD

E COLUMBIA RD

W HUBBARD RD

W ARDELL RD

W DEER FLAT RD

E DEER FLAT RD




AERIAL
MAP

11,300 SF FOR SALE OR LEASE WITH OPTION TO PURCHASE

PALOMA RETAIL SPACE

COLUMBIA & S LINDER ROAD MERIDIAN, ID 83642

HOUSING DEMOGRAPHICS

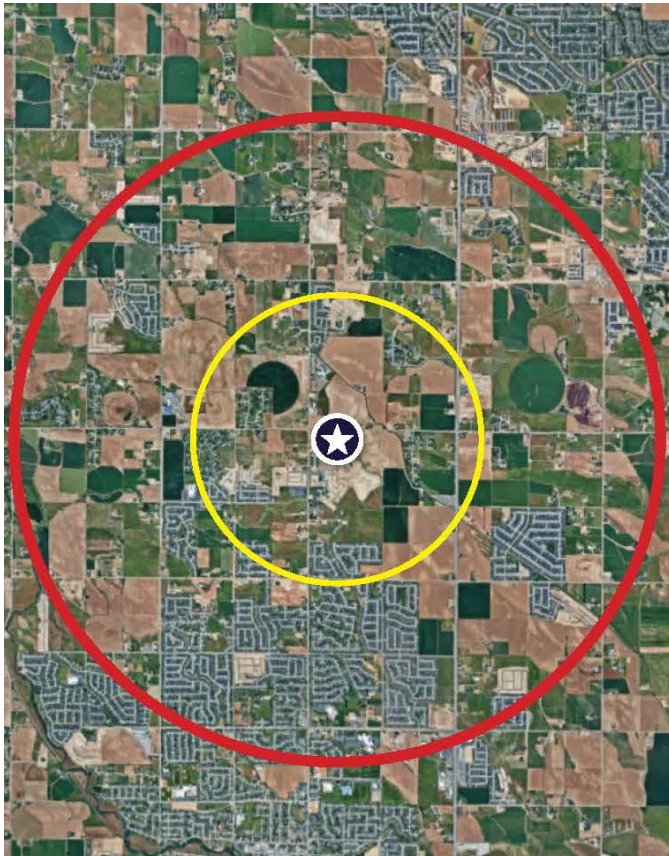

	1 mile	3 miles	5 miles
Population Summary			
2010 Total Population	832	15,642	49,142
2020 Total Population	1,838	24,045	74,043
2020 Group Quarters	0	46	351
2025 Total Population	2,627	33,907	93,284
2025 Group Quarters	0	47	339
2030 Total Population	3,813	40,275	105,959
2024-2029 Annual Rate	7.74%	3.50%	2.58%
2025 Total Daytime Population	1,470	20,623	68,296
Workers	135	4,928	25,726
Residents	1,335	15,695	42,570
Household Summary			
2010 Households	241	4,961	16,311
2010 Average Household Size	3.45	3.15	3.00
2020 Total Households	564	7,837	25,261
2020 Average Household Size	3.26	3.06	2.92
2025 Households	853	11,489	32,787
2025 Average Household Size	3.08	2.95	2.83
2030 Households	1,256	13,827	37,849
2030 Average Household Size	3.04	2.91	2.79
2024-2029 Annual Rate	8.05%	3.77%	2.91%
2010 Families	212	4,013	13,261
2010 Average Family Size	3.65	3.49	3.31
2025 Families	728	9,088	25,301
2025 Average Family Size	3.32	3.30	3.24
2030 Families	1,064	10,937	29,090
2030 Average Family Size	3.29	3.26	3.20
2024-2029 Annual Rate	7.89%	3.77%	2.83%
Median Household Income			
2025	\$111,131	\$101,452	\$106,738
2030	\$148,300	\$115,853	\$120,167
Median Home Value			
2025	\$661,350	\$562,072	\$596,236
2030	\$844,542	\$724,458	\$742,823
Per Capita Income			
2025	\$51,217	\$47,228	\$49,970
2030	\$61,714	\$54,877	\$57,077
Median Age			
2010	34.6	29.3	32.5
2025	33.5	34.3	36.5
2030	34.0	35.5	37.4



CONTACT INFO

JENNIFER MCENTEE

Senior Director
Office | Capital Markets
+1 208 287 9495
jennifer.mcentee@cushwake.com

BREE WELLS

Director
Office | Capital Markets
+1 208 287 9492
bree.wells@cushwake.com

BRAYDON TORRES

Associate
Office | Capital Markets
+1 208 287 9485
braydon.torres@cushwake.com

KYLEE MCDANIEL

Associate
Retail
+1 208 287 9490
kylee.mcdaniel@cushwake.com



**CUSHMAN &
WAKEFIELD**

999 W Man St., Suite 1300
Boise, Idaho 83702
cushmanwakefield.com

©2026 Cushman & Wakefield. All rights reserved. The information contained in this communication is strictly confidential. This information has been obtained from sources believed to be reliable but has not been verified. NO WARRANTY OR REPRESENTATION, EXPRESS OR IMPLIED, IS MADE AS TO THE CONDITION OF THE PROPERTY (OR PROPERTIES) REFERENCED HEREIN OR AS TO THE ACCURACY OR COMPLETENESS OF THE INFORMATION CONTAINED HEREIN, AND SAME IS SUBMITTED SUBJECT TO ERRORS, OMISSIONS, CHANGE OF PRICE, RENTAL OR OTHER CONDITIONS, WITHDRAWAL WITHOUT NOTICE, AND TO ANY SPECIAL LISTING CONDITIONS IMPOSED BY THE PROPERTY OWNER(S). ANY PROJECTIONS, OPINIONS OR ESTIMATES ARE SUBJECT TO UNCERTAINTY AND DO NOT SIGNIFY CURRENT OR FUTURE PROPERTY PERFORMANCE. PD-252911 V1