



G:\CLIENTS\100 Arboretum D\FLOOR 1\AS BUILT\SHEETS\SHEET 100 Arboretum Floor 1 With Altera.dwg 7/22/2026 1:01 PM

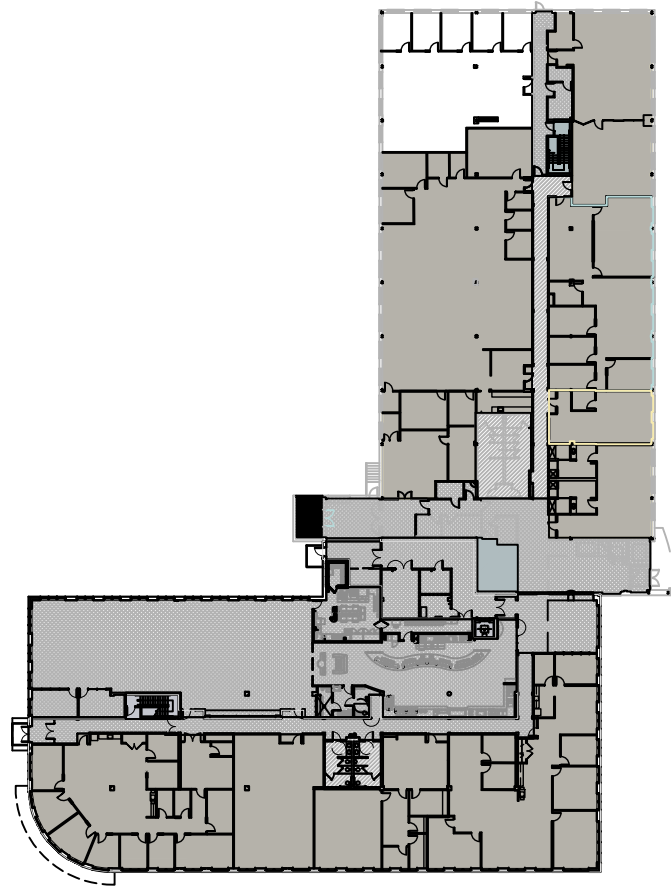

KEY PLAN

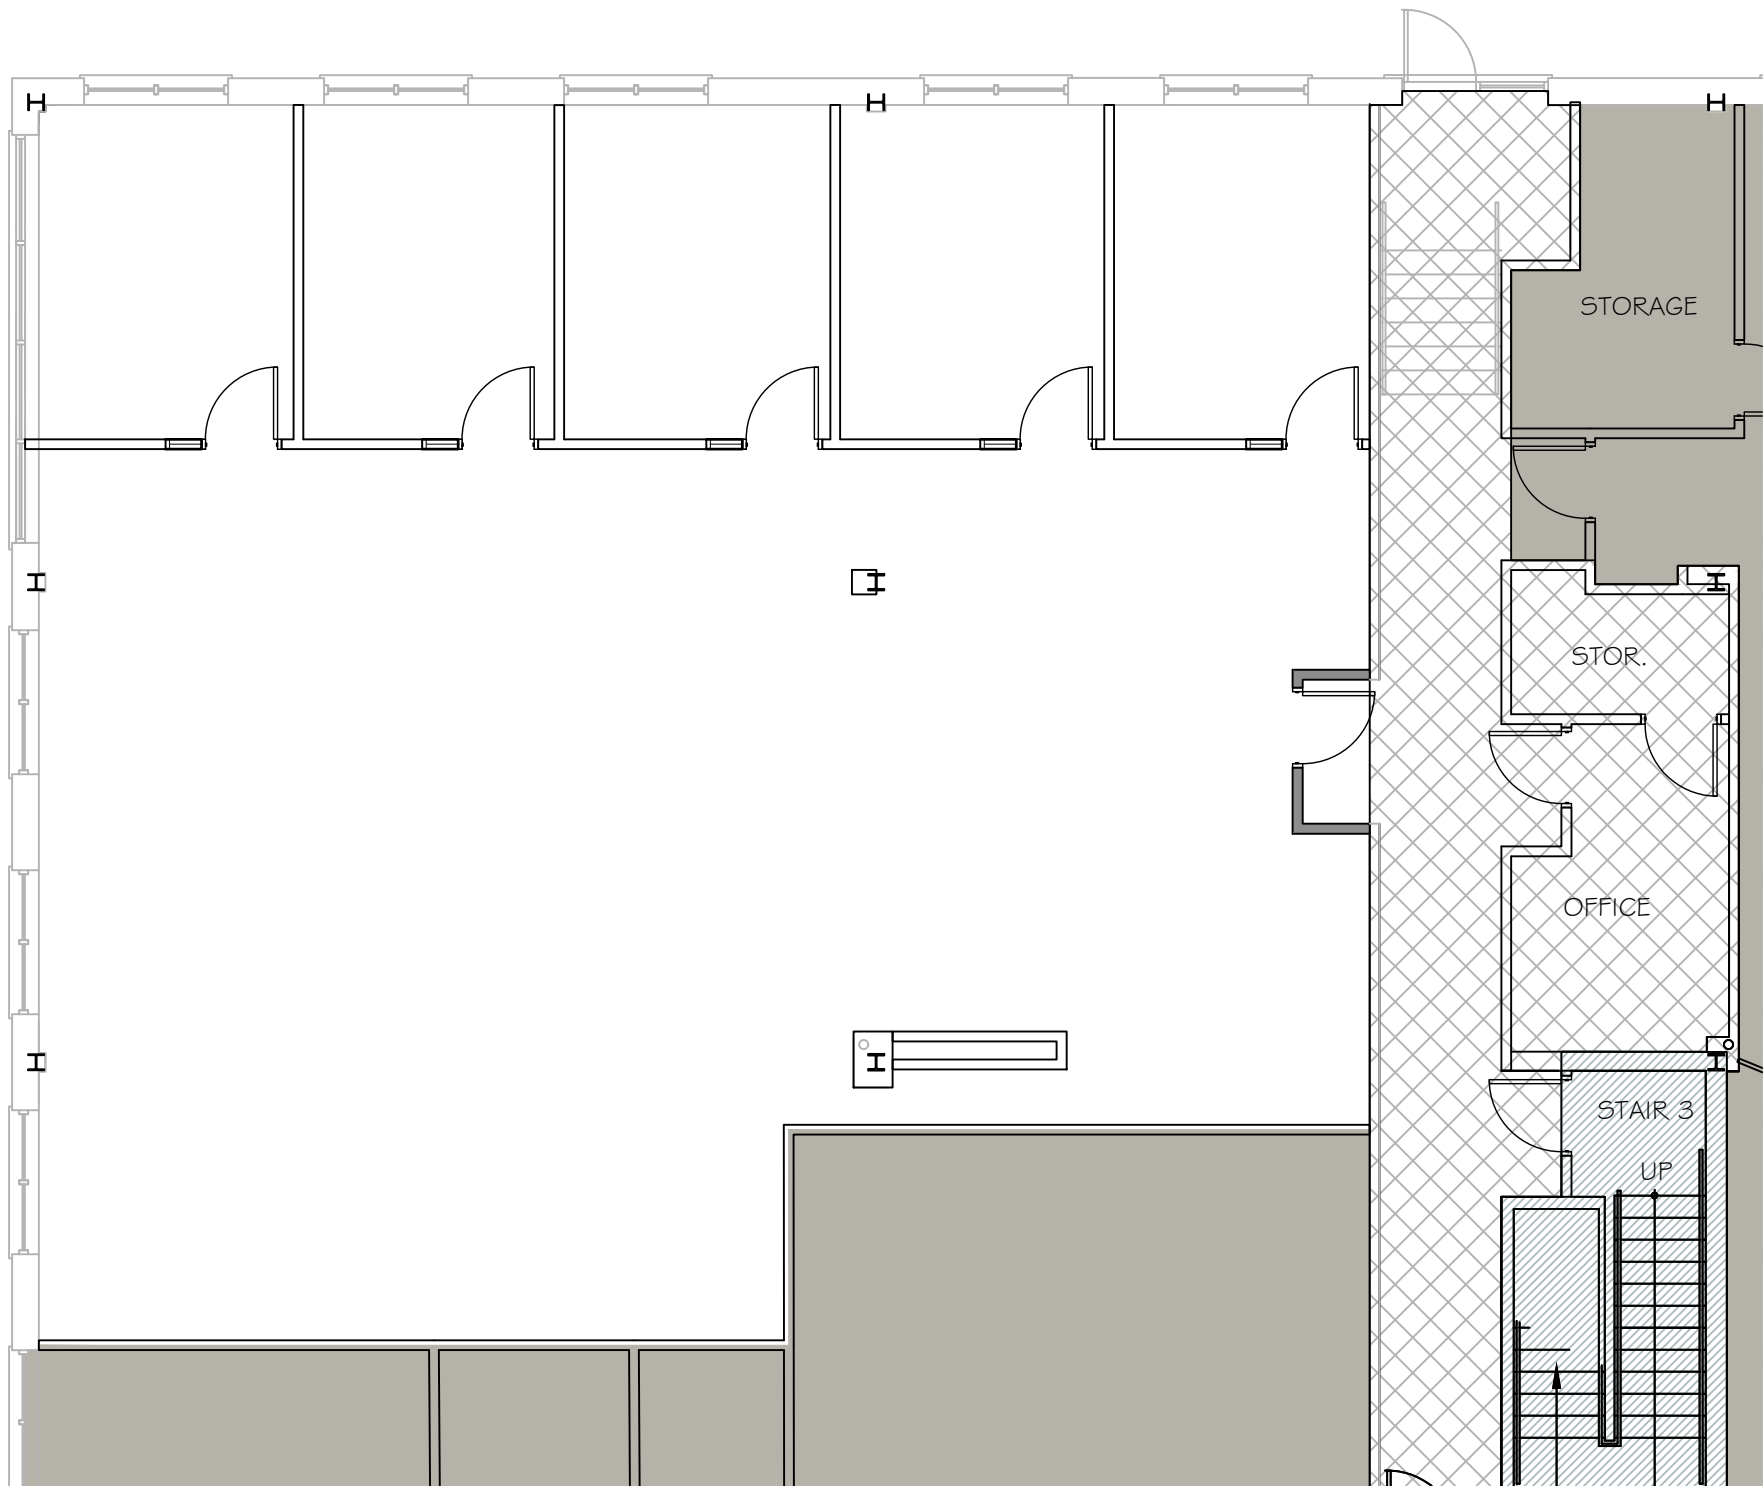

FARLEY | WHITE
INTERESTS



3 Executive Park Drive
Suite 106
Bedford, NH 03110
603.623.8952

100 ARBORETUM FLOOR 1
SUITE G1

100 ARBORETUM DRIVE, NEWINGTON, NH

EXISTING SUITE G1

DATE: 7/22/2026
SCALE: 1/8" = 1'-0"
DRAWN BY: HP

EX. 1