




For Lease

Freeway Business Park

761 Mabury Road, San Jose, California

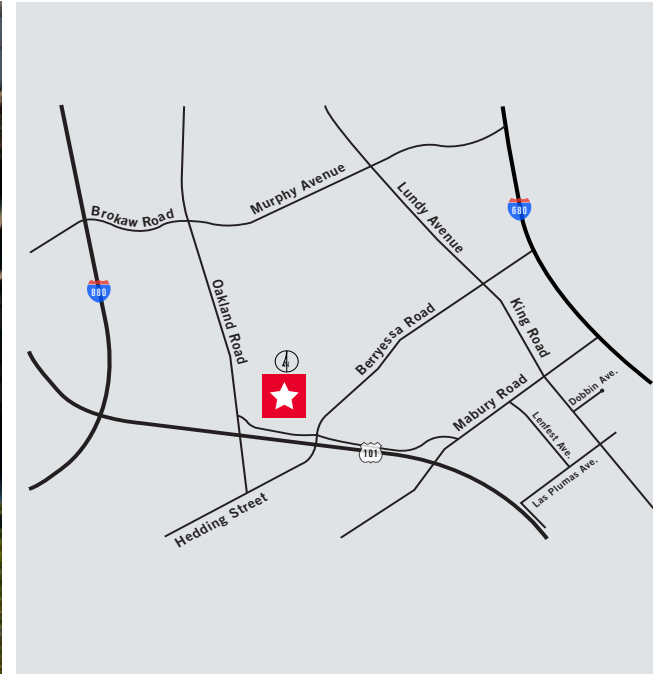

FOR LEASE

761 MABURY

- ±1,000 SF (Unit 60)
Available Now
- ±1,000 SF (Unit 50)
Available 1/1/2027

Project Highlights

- 13'4" Clear Height in Warehouse
- Great Access to Highways 101 & 880
- 2.65/1000 Parking
- Expansion Opportunity within Project

For more information, contact:

Jon DeCoite

Managing Director
P +1 408 615 3408
jon.decoite@cushwake.com
LIC #01471300

300 Santana Row, Fifth Floor
San Jose, California 95128
P +1 408 615 3400


www.cushmanwakefield.com



For Lease Freeway Business Park

761 Mabury Road, San Jose, California

SITE PLAN

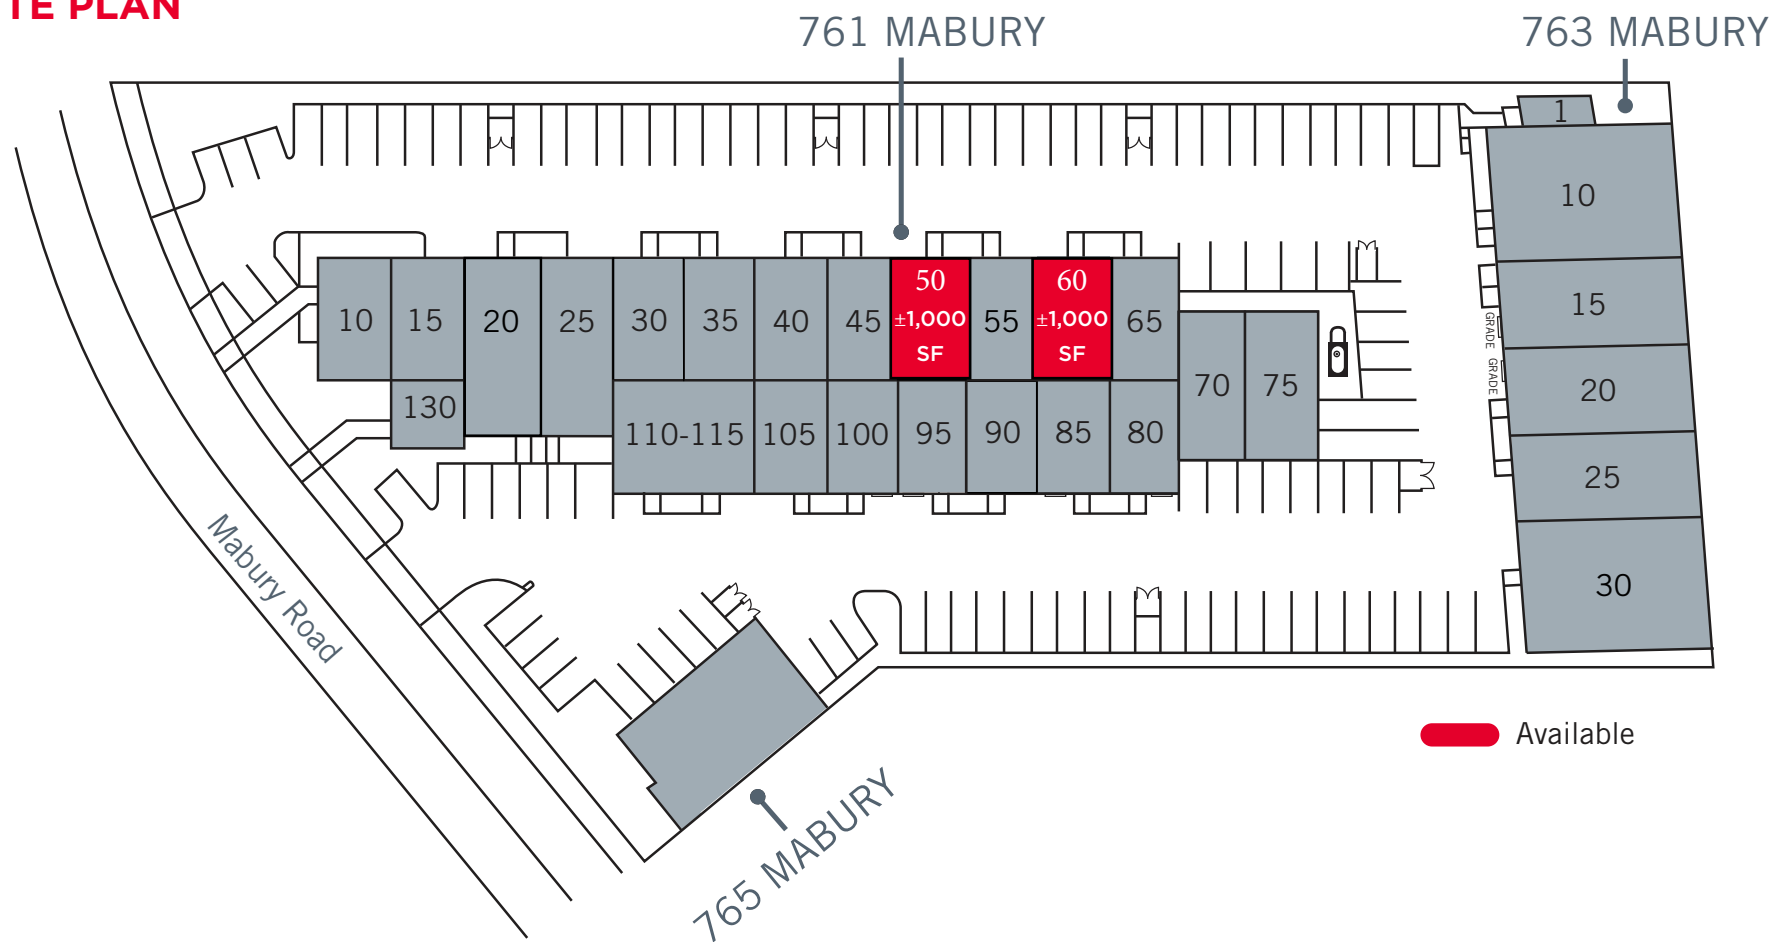

For more information, please contact:

Jon DeCoite
Managing Director
P +1 408 615 3408
jon.decoite@cushwake.com
LIC #01471300

300 Santana Row, Fifth Floor
San Jose, California 95128
P +1 408 615 3400

www.cushmanwakefield.com



For Lease

Freeway Business Park


761 Mabury Road, San Jose, California

FLOOR PLAN

761 MABURY ROAD

UNIT 60

±1,000 SF

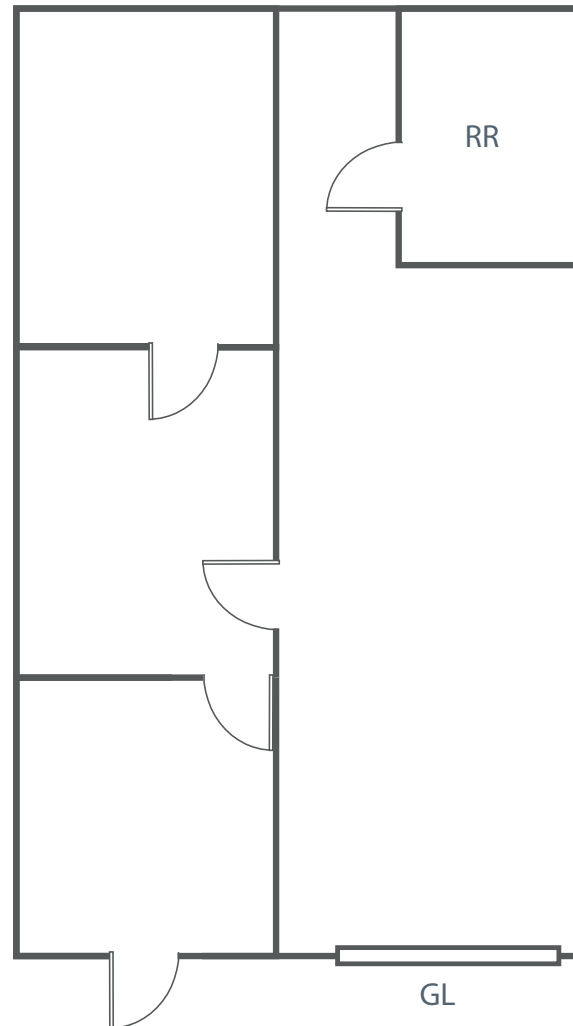

*Not to Scale

For more information, please contact:

Jon DeCoite
Managing Director
P +1 408 615 3408
jon.decoite@cushwake.com
LIC #01471300

300 Santana Row, Fifth Floor
San Jose, California 95128
P +1 408 615 3400

www.cushmanwakefield.com



For Lease

Freeway Business Park

761 Mabury Road, San Jose, California


FLOOR PLAN

761 MABURY ROAD

UNIT 50

±1,000 SF

Available 1/1/2027

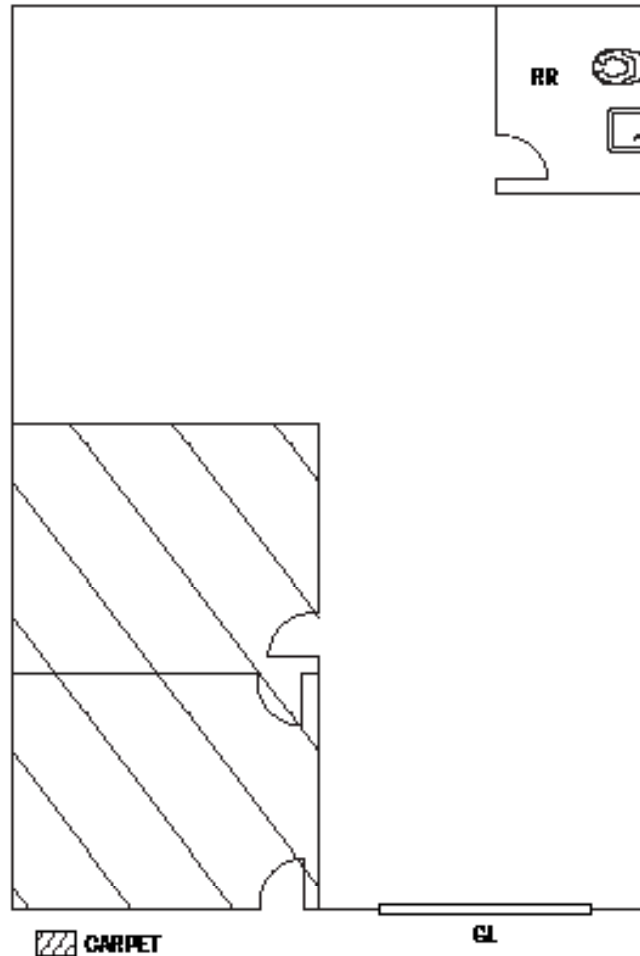

*Not to Scale

For more information, please contact:

Jon DeCoite
Managing Director
P +1 408 615 3408
jon.decoite@cushwake.com
LIC #01471300

300 Santana Row, Fifth Floor
San Jose, California 95128
P +1 408 615 3400

www.cushmanwakefield.com