
CUSHMAN & WAKEFIELD

For Lease

Freeway Business Park

761 Mabury Road, San Jose, California



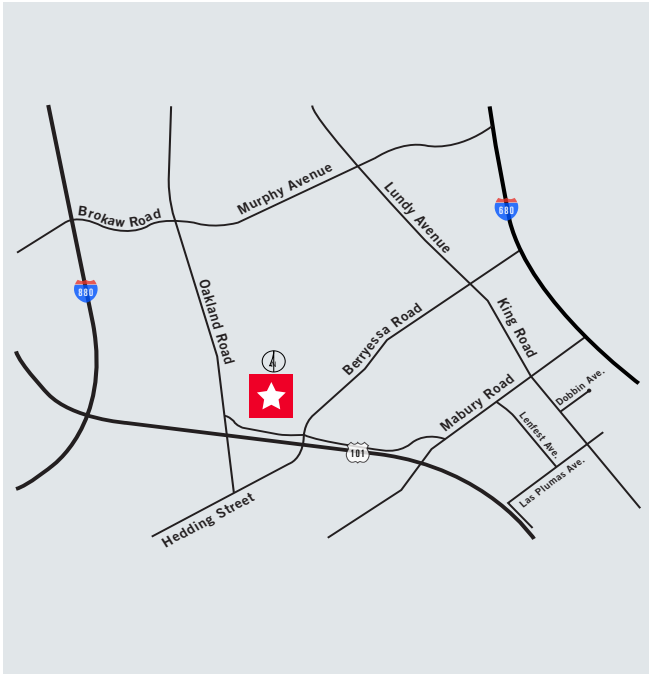

FOR LEASE

761 MABURY

- ±1,000 SF (Unit 50)
  Available 1/1/2027

Project Highlights

- 13’4” Clear Height in Warehouse
- Great Access to Highways 101 & 880
- 2.65/1000 Parking
- Expansion Opportunity within Project

For more information, contact:

Jon DeCoite
Managing Director
P +1 408 615 3408
jon.decoite@cushwake.com
LIC #01471300

300 Santana Row, Fifth Floor
San Jose, California 95128
P +1 408 615 3400

www.cushmanwakefield.com

Cushman & Wakefield Copyright 2025. No warranty or representation, express or implied, is made to the accuracy or completeness of the information contained herein, and same is submitted subject to errors, omissions, change of price, rental or other conditions, withdrawal without notice, and to any special listing conditions imposed by the property owner(s). As applicable, we make no representation as to the condition of the property (or properties) in question.


CUSHMAN & WAKEFIELD

For Lease

Freeway Business Park

761 Mabury Road, San Jose, California

SITE PLAN

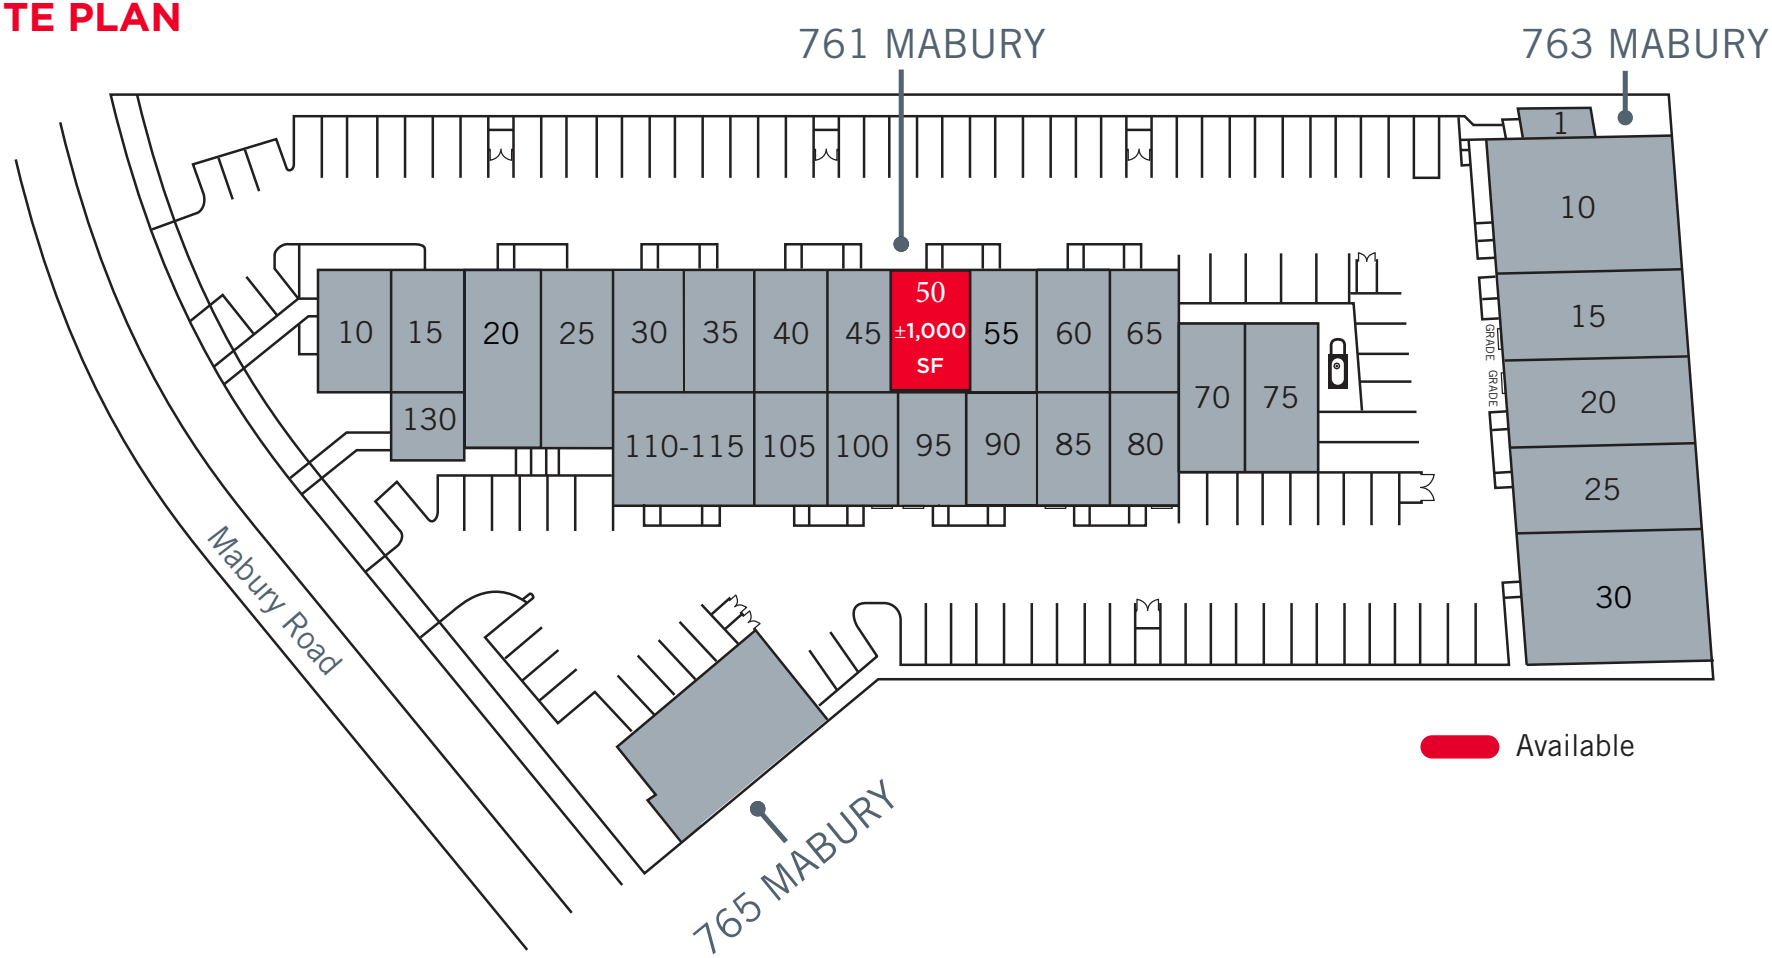

For more information, please contact:

Jon DeCoite
Managing Director
P +1 408 615 3408
jon.decoite@cushwake.com
LIC #01471300

300 Santana Row, Fifth Floor
San Jose, California 95128
P +1 408 615 3400

www.cushmanwakefield.com

Cushman & Wakefield Copyright 2025. No warranty or representation, express or implied, is made to the accuracy or completeness of the information contained herein, and same is submitted subject to errors, omissions, change of price, rental or other conditions, withdrawal without notice, and to any special listing conditions imposed by the property owner(s). As applicable, we make no representation as to the condition of the property (or properties) in question.

CUSHMAN & WAKEFIELD

For Lease

Freeway Business Park

761 Mabury Road, San Jose, California


FLOOR PLAN

761 MABURY ROAD

UNIT 50

±1,000 SF

Available 1/1/2027

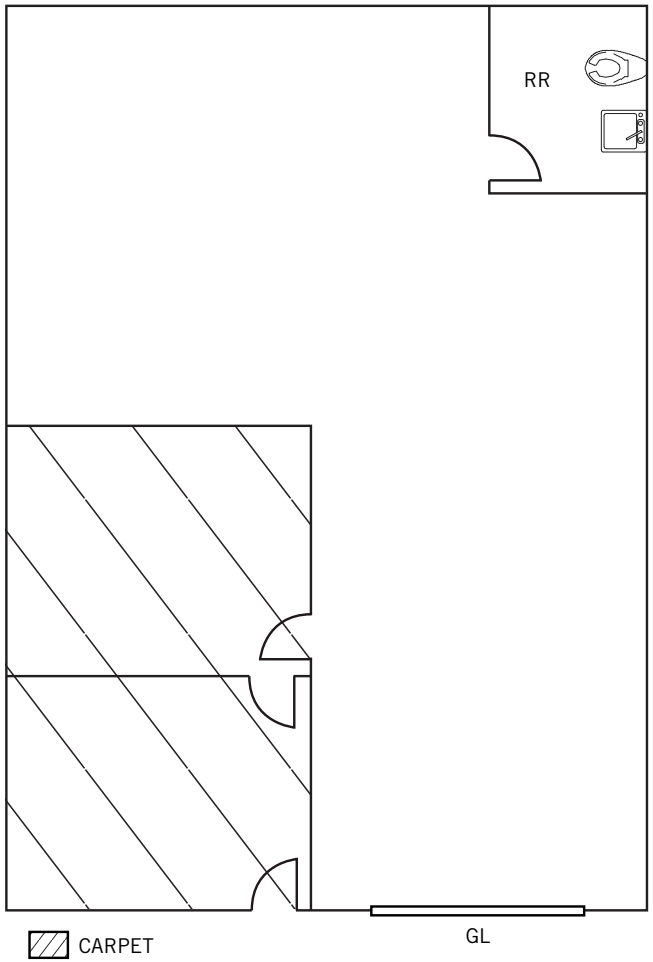

*Not to Scale

For more information, please contact:

Jon DeCoite
Managing Director
P +1 408 615 3408
jon.decoite@cushwake.com
LIC #01471300

300 Santana Row, Fifth Floor
San Jose, California 95128
P +1 408 615 3400

www.cushmanwakefield.com

Cushman & Wakefield Copyright 2025. No warranty or representation, express or implied, is made to the accuracy or completeness of the information contained herein, and same is submitted subject to errors, omissions, change of price, rental or other conditions, withdrawal without notice, and to any special listing conditions imposed by the property owner(s). As applicable, we make no representation as to the condition of the property (or properties) in question.